Name Of Work:- *Providing CC Camera at Mallasandra, BHEL Mini Colony, Vijayalakshmi Layout, Ravindra Nagara and other Area Block Spots in Mallasandra ward no.13 Shettyhalli sub Division.*

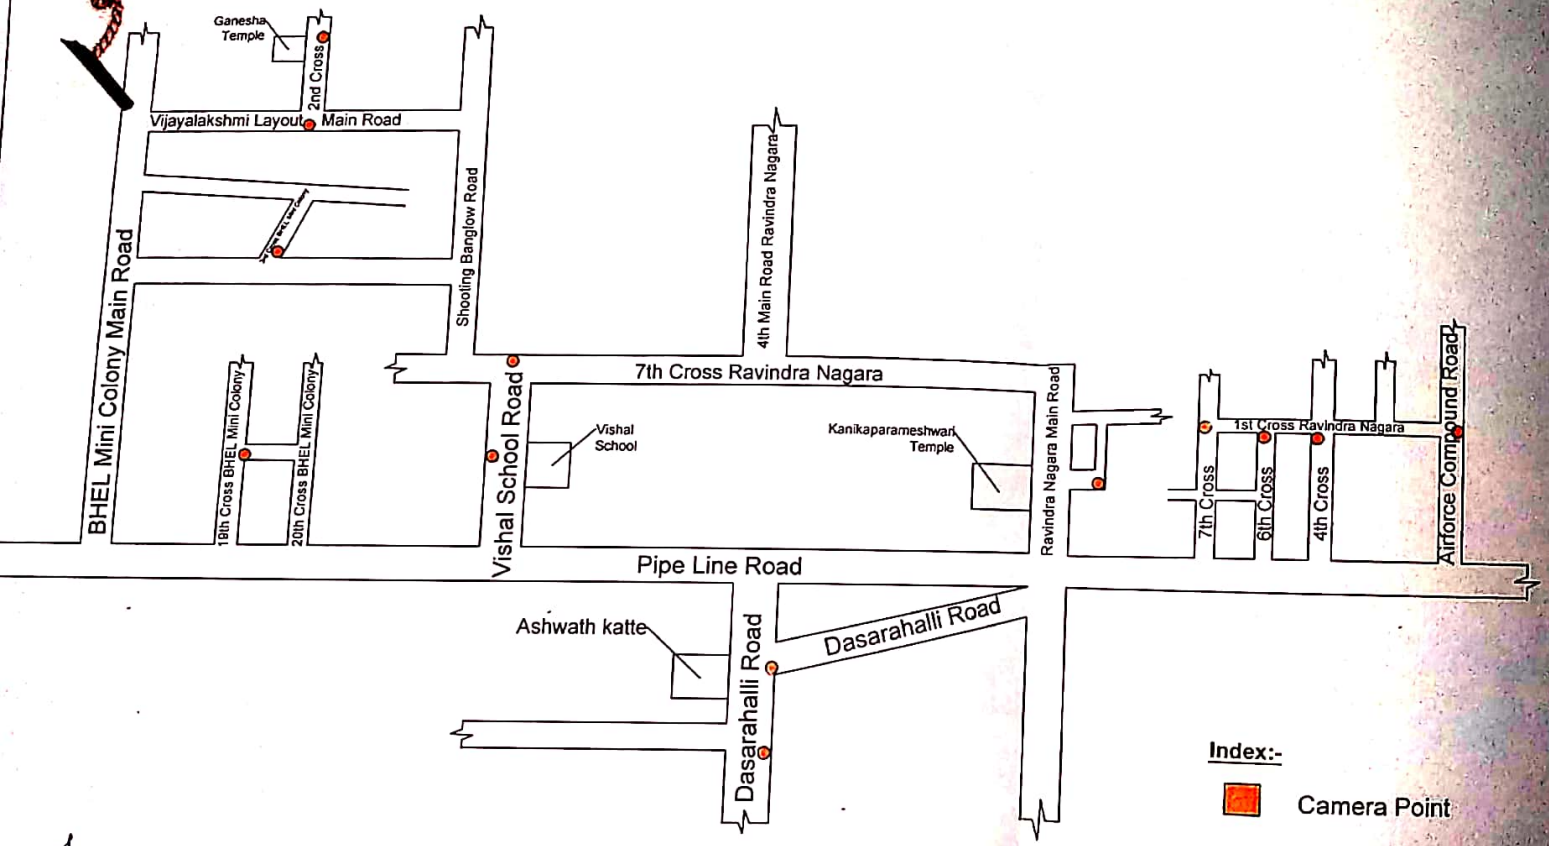

ASST ENGINEER
Ward No.13

ASST EXECUTIVE ENGINEER
Shettyhalli Sub Division

19 | Conditions imposed if any

Scanned by CamScanner